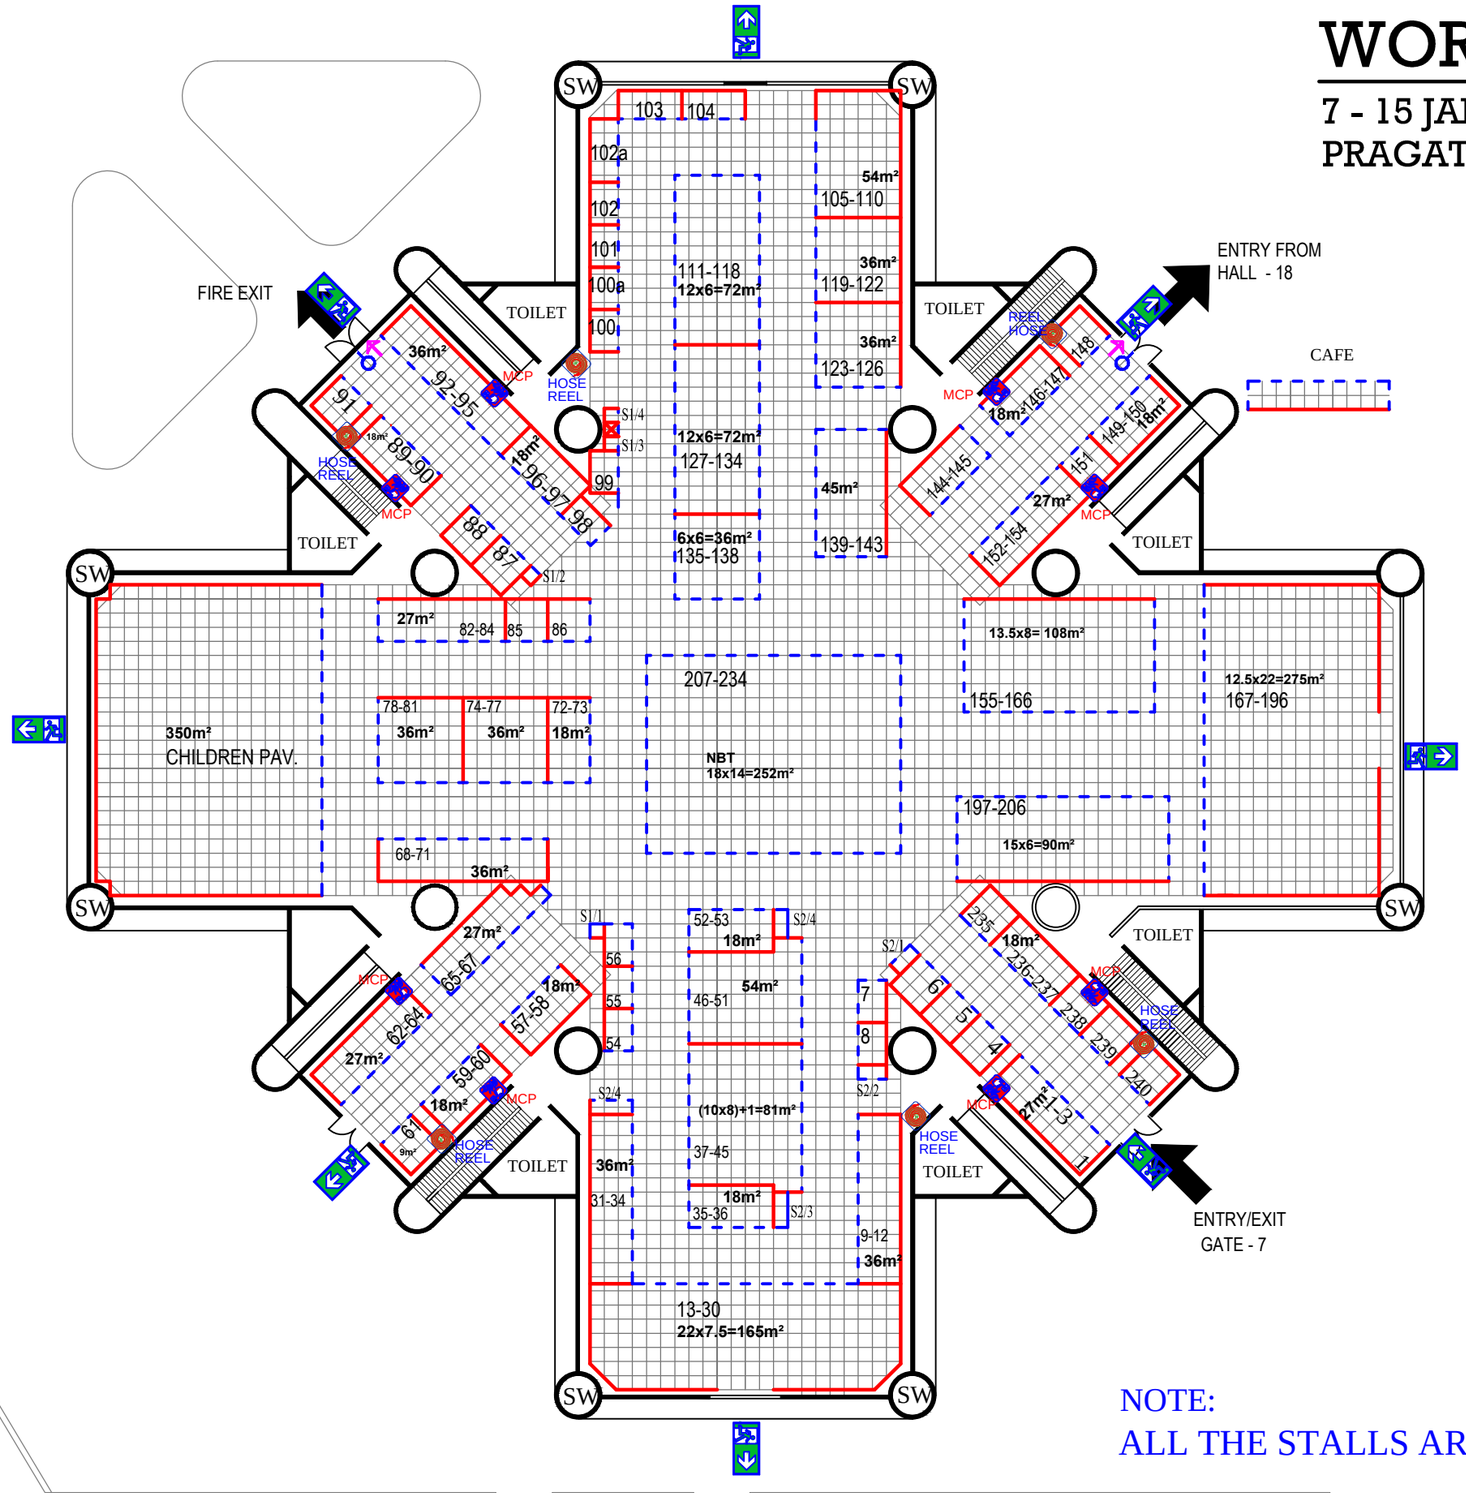

NEW DELHI
WORLD BOOK FAIR
7 - 15 JANUARY 2017
PRAGATI MAIDAN

HALL 14
CHILDREN PUB.

LEGEND:-

LEGEND :
- EMERGENCY LIGHT
- EMERGENCY EXIT
- MANUAL CALL POINT
- HOSE REEL
- TOUCH SCREEN

NOTE :

- ALL THE STALLS SHOULD HAVE ENTRY/EXIT ON ALL THE VISIBLE SIDES FACING PASSAGE & TRANSPARENCY IN THE PARTITIONS SHOULD BE MAINTAINED.

NOTE:
ALL THE STALLS ARE OF 9SQ.M. OR AS MENTIONED.

INDIA TRADE PROMOTION ORGANISATION
ARCHITECTURE DEPARTMENT
I T P O
PRAGATI MAIDAN, N. DELHI.

S. NO.	REVISION	DATE
R-3	Stall no. added	23.11.2016
R-2	PLAN REVISED	16.11.2016
R-1	PLAN REVISED	09.11.2016

BRIJ LAL
PARMINDER KAUR
REENA JAIN

NORTH:

DRAWING NO: NDWBF-2017- H-14

SCALE: FIT TO PAPER

DATE: 07.11.2016

NOTE :-
THIS DRG. IS THE PROPERTY OF ITPO, IT SHALL BE USED ONLY FOR THE PURPOSE FOR WHICH IT HAS BEEN ISSUED BY THE ARCHITECTURE DEPARTMENT.AMMENDMENTS IF ANY REQUIRED IN THE LAYOUT PLAN SHALL BE GOT APPROVED FROM ARCH.DIVISION.
- CONSTRUCTION WITHIN THE ALLOCATED STALL, SHELL SCHEME / BARE / OUTDOOR OPEN SPACE BY THE PARTICIPANTS / AGENCIES, SHALL BE AS PER ARCHITECTURE & BNGG. GUIDE LINES / CONTROLS OF ITPO.
- THE DESIGN OF THE BARE STANDS ARE TO BE GOT APPROVED FROM ARCHITECTURE DEPARTMENT.
- NO SUBLETTING OF STALLS IS PERMITTED BY ITPO.
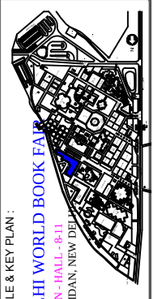
PROJECT TITLE & KEY PLAN :
NEW DELHI WORLD BOOK FAIR
LAYOUT PLAN - HALL - 8-11
PRAGATI MAIDAN, NEW DELHI